A1 PRESENTATION - LEVEL 02 - NEW
3/16" = 1'-0"

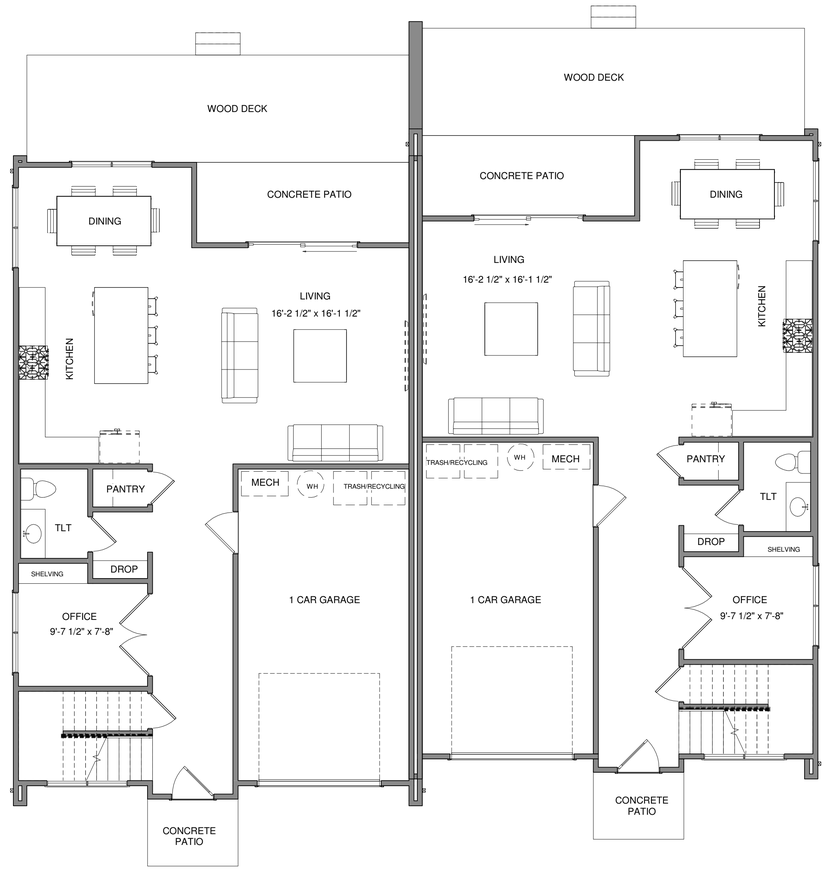

A4 PRESENTATION - LEVEL 01 - NEW
3/16" = 1'-0"

CHELSEA
DESIGN | BUILD

DESIGN | DEVELOPMENT
CONSULTING

BUENOBOX DESIGN PLLC
1837 Academy St.
Charlotte, NC 28205
info@buenobox.com
(704) 360-0026

12/7/2023

Revision Schedule

Rev #	Revision Description	Revision Date

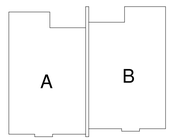

Building Key Map

DATE: 12/7/2023
ISSUE: Construction Documents
A/E #: 2333

2412 & 2408 Crestview Dr,
Charlotte, NC 28216

PLAN NORTH
TRUE NORTH

Crestview Townhomes Lot 2

SHEET NAME
PRESENTATION PLANS

SHEET NUMBER
XA100

DIGITAL PLANS ARE TO BE SCALED BY PLAN REVIEWERS ONLY. GC SHALL NOT SCALE PRINTED PLANS FOR CONSTRUCTION PURPOSES. GC SHALL USE DIMENSIONS ON DRAWINGS AND REQUEST DIMENSIONS FROM ARCHITECT WHEN NEEDED. THESE DRAWINGS ARE INTENDED FOR THE LISTED ADDRESS AND SHALL NOT BE DUPLICATED. ALL DESIGNS PROPERTY OF BUENOBOX DESIGN © 2024

Construction Documents
Crestview Townhomes Lot 2
12/7/2023

B:\Buenobox Server Dropbox\CHI INTRIOR DESIGN\CHI ACTIVE PROJECTS\2333 - Crestview Duplex Chelsea Building Group\2412 Revit Lot 2 (MAIN MODEL)\2412 Crestview Duplex
4/10/2024 6:19:37 PM